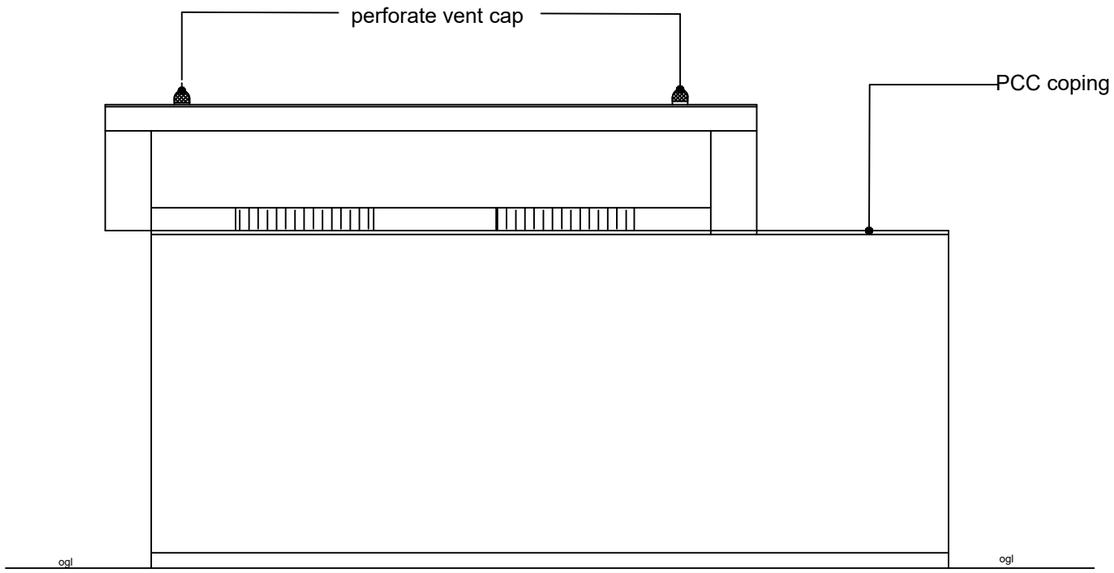

FRONT ELEVATION
(Scale 1:20)

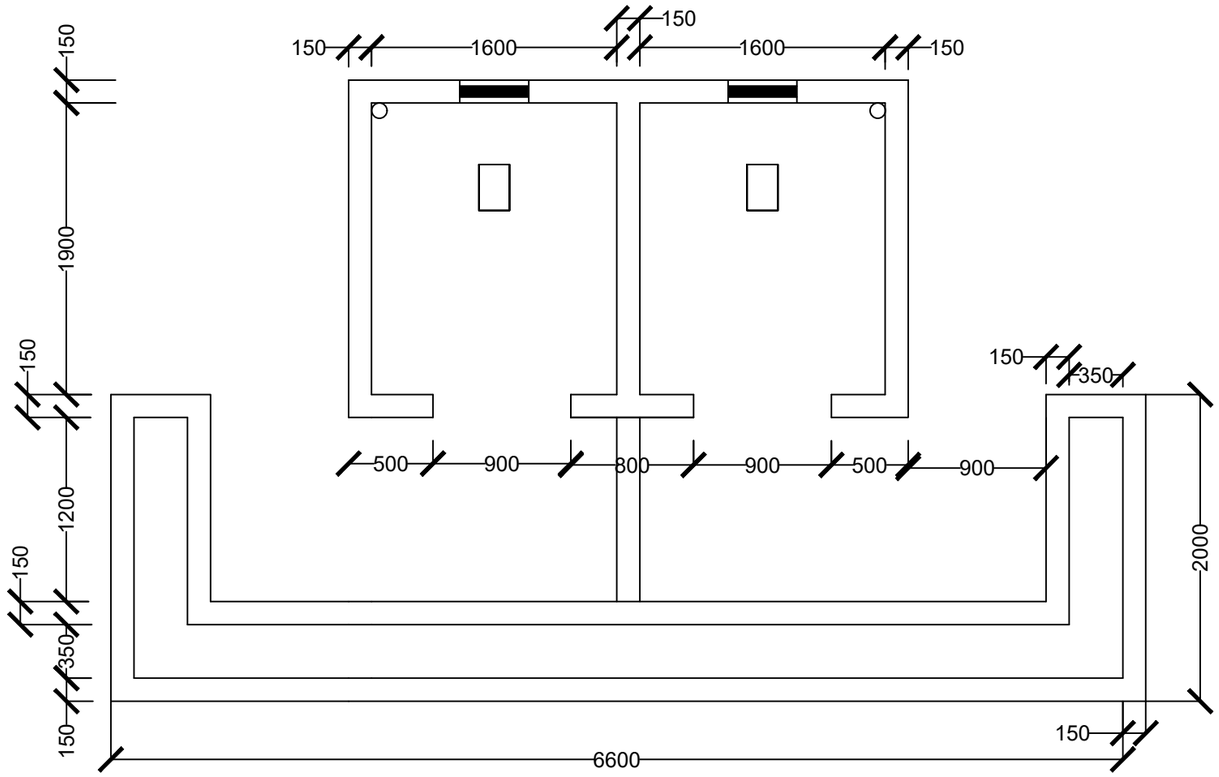

PLAN
(Scale 1:30)

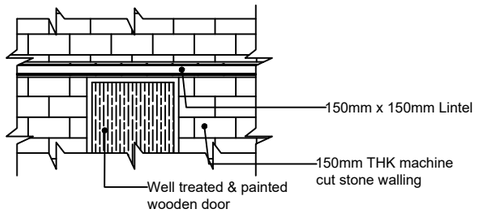

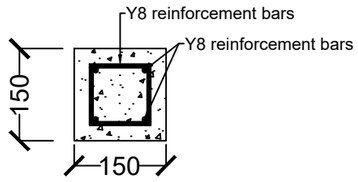

DETAIL X
(Scale 1:5)

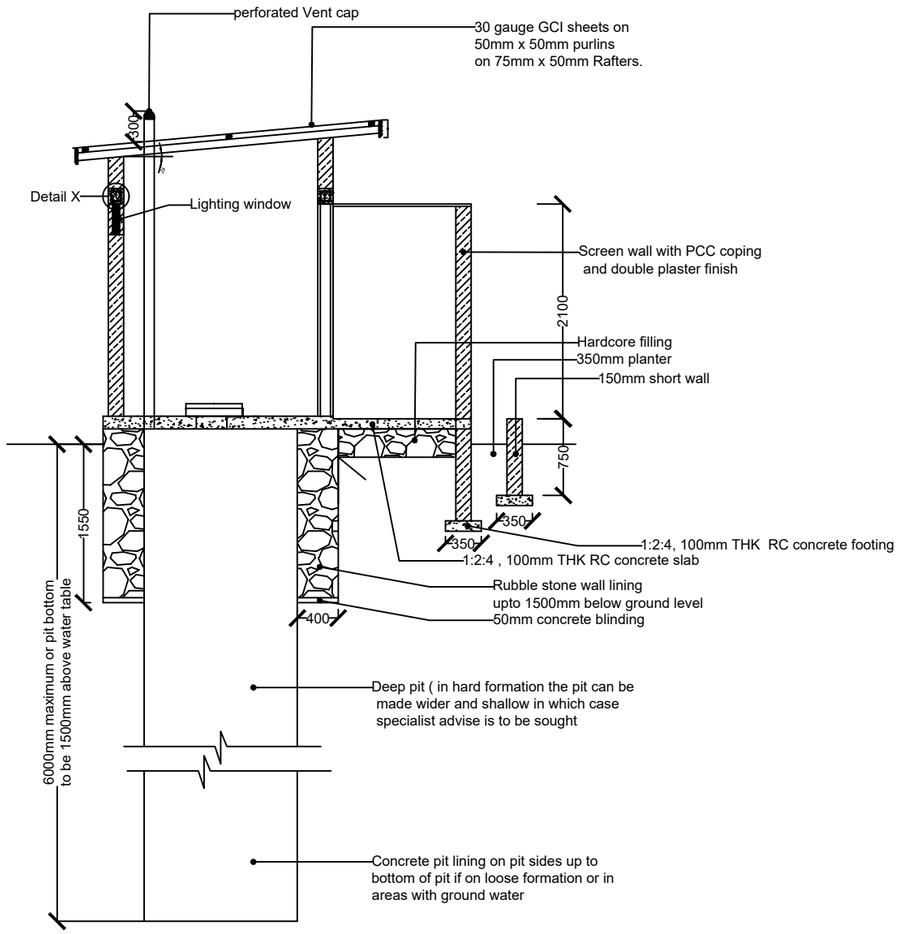

CROSS SECTION X - X
(Scale 1:30)

REVISION	DESCRIPTION
DATE	

REFERENCE DRAWINGS	
DRG. No.	DESCRIPTION
02	VIP Latrine

MINISTRY OF WATER AND SANITATION

TANATHI WATER SERVICES BOARD

Sheet 1 of 1

Scale: As shown

FIGURED DIMENSIONS ONLY TO BE TAKEN FROM THIS DRAWING

SURVEYED BY		
DIGITIZED BY		
CHECKED BY		
DESIGNED BY	G.K	DATE: Jan 2018
CHECKED BY	D.O.M	DATE: Jan 2018

TANATHI

Chief Manager - Infrastructure Development

DRG. No.